SUPPLIES & EQUIPMENT CLASSIFICATION			
LET	ALTERATION	DATE	BY
M	TRACED	6-9-37	[illegible]
N	ALL PARTS CHANGED FOR PBY-3, EXCEPT 28F1160-3, & -13,14,-26	[illegible]	[illegible]
P	-19 WAS CALLED OUT AS -18	8-9-37	[illegible]

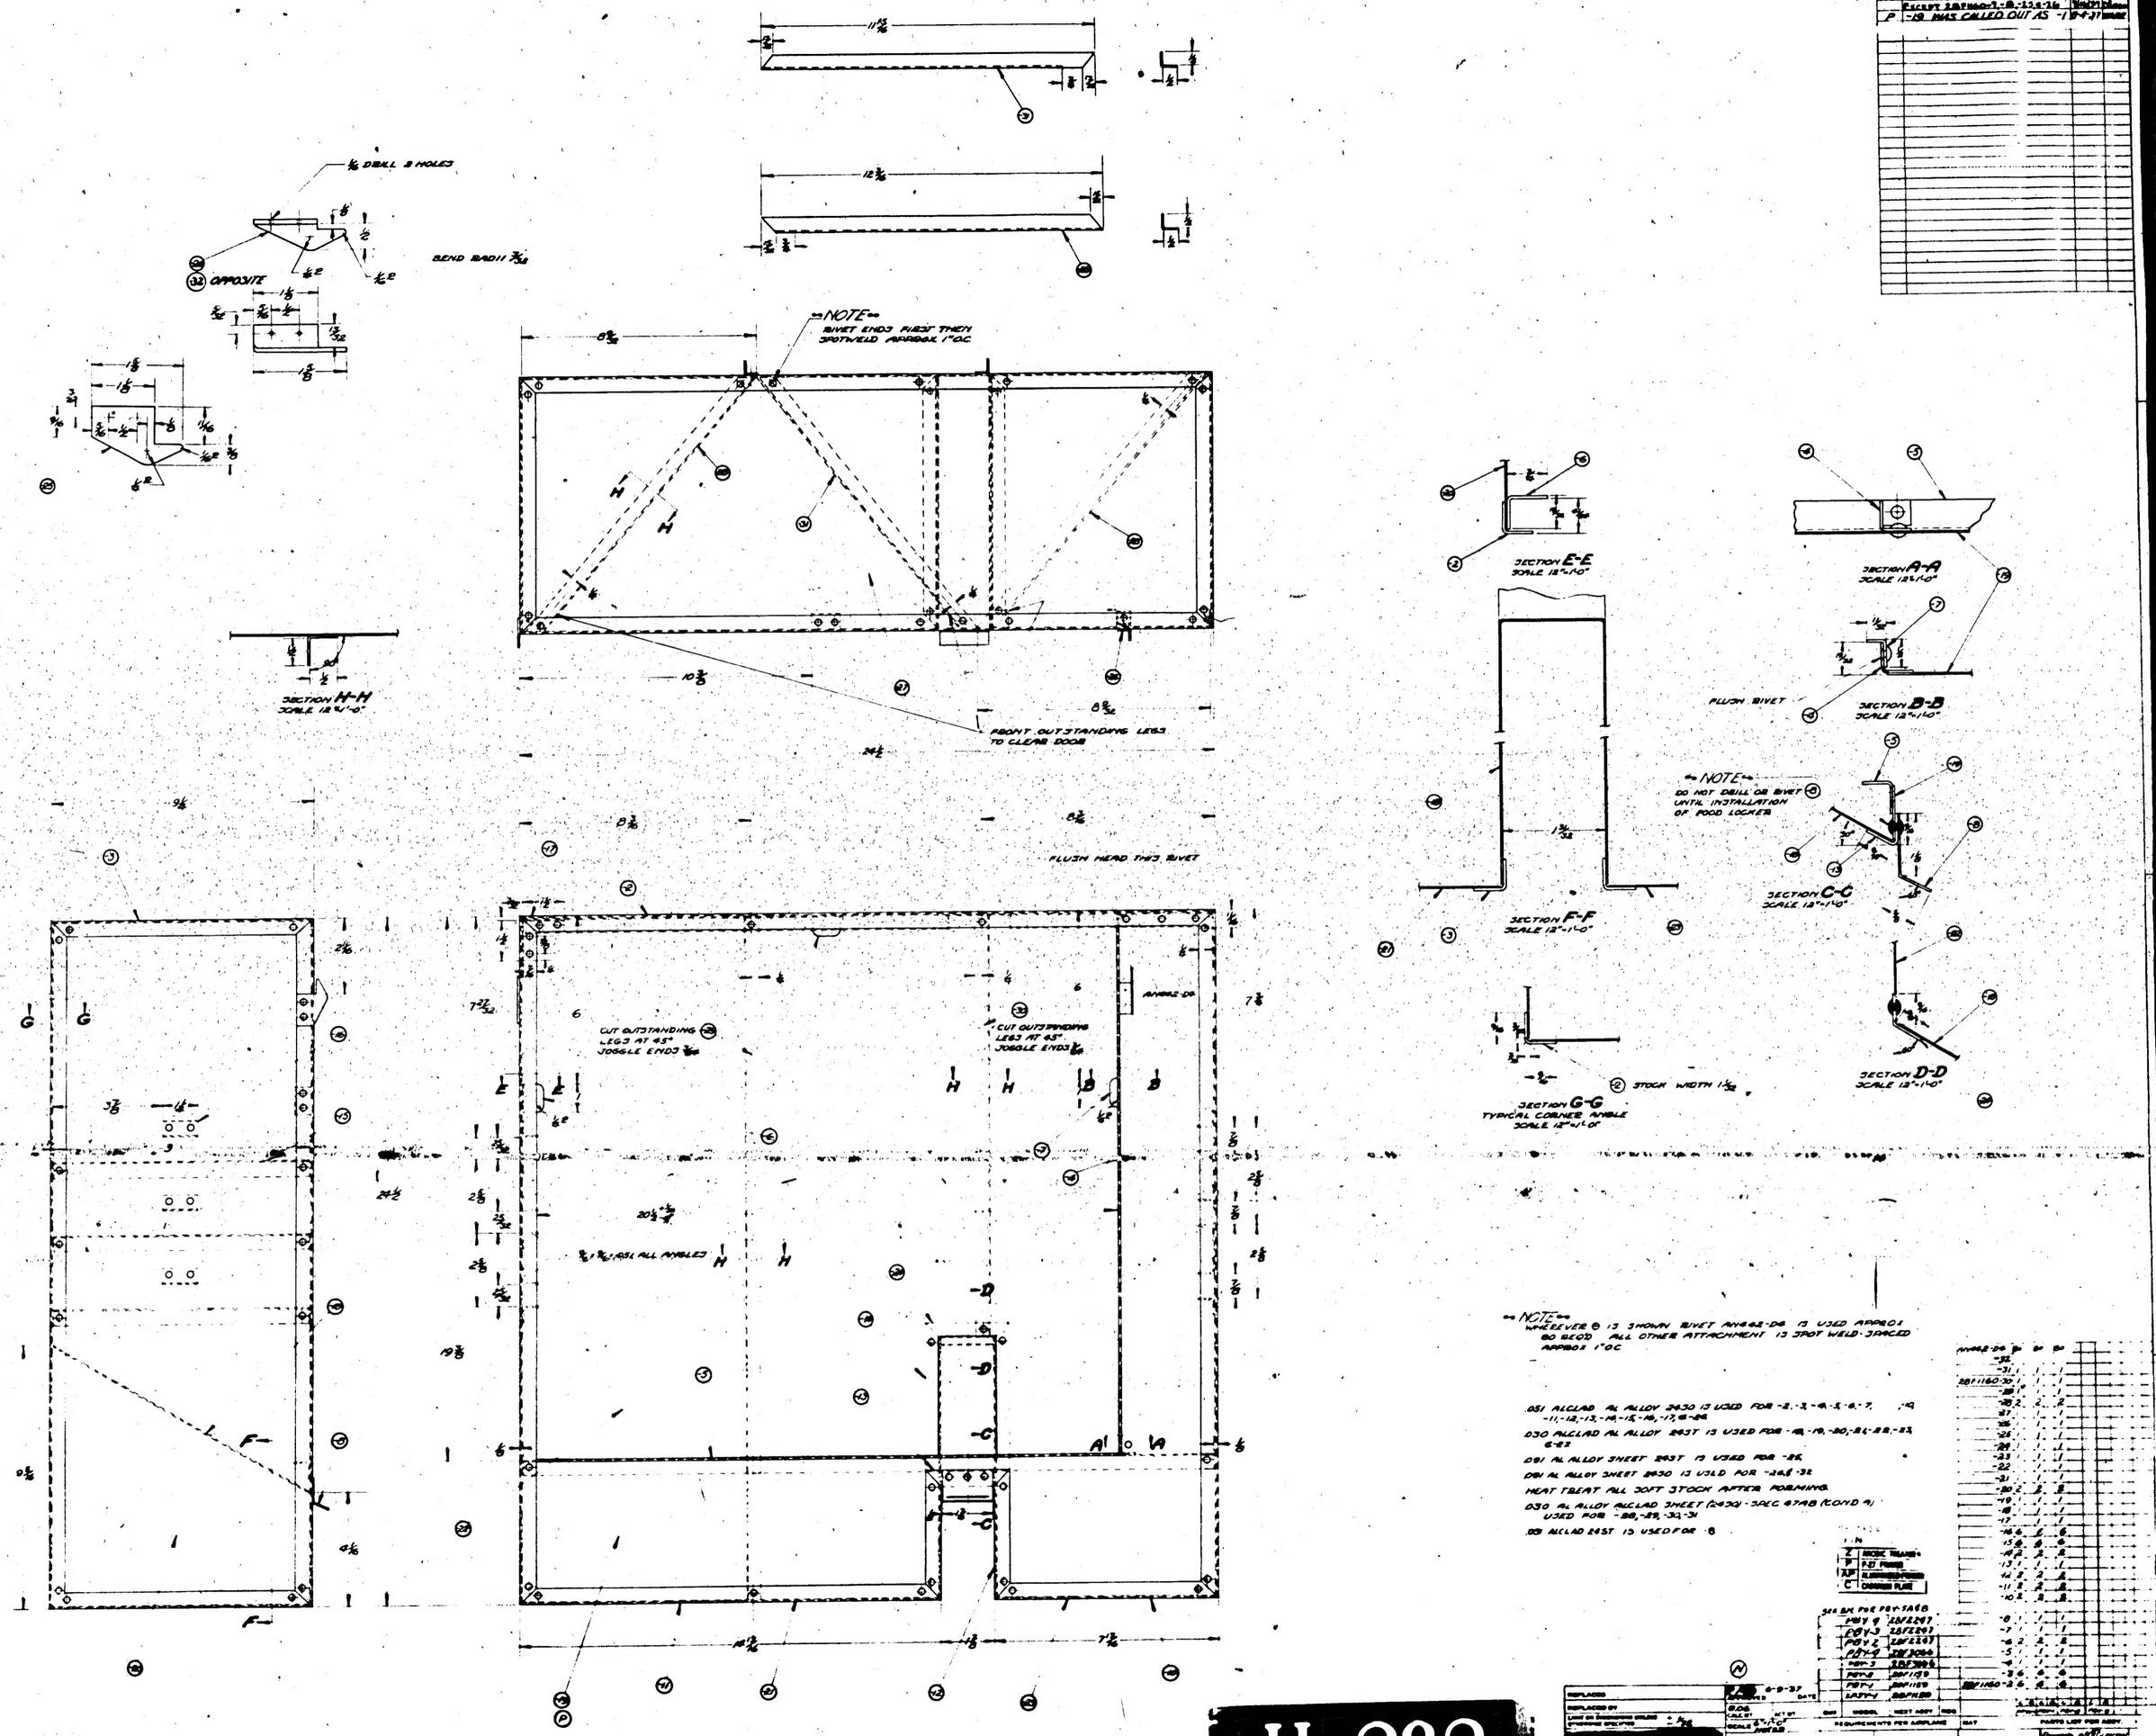

H 282